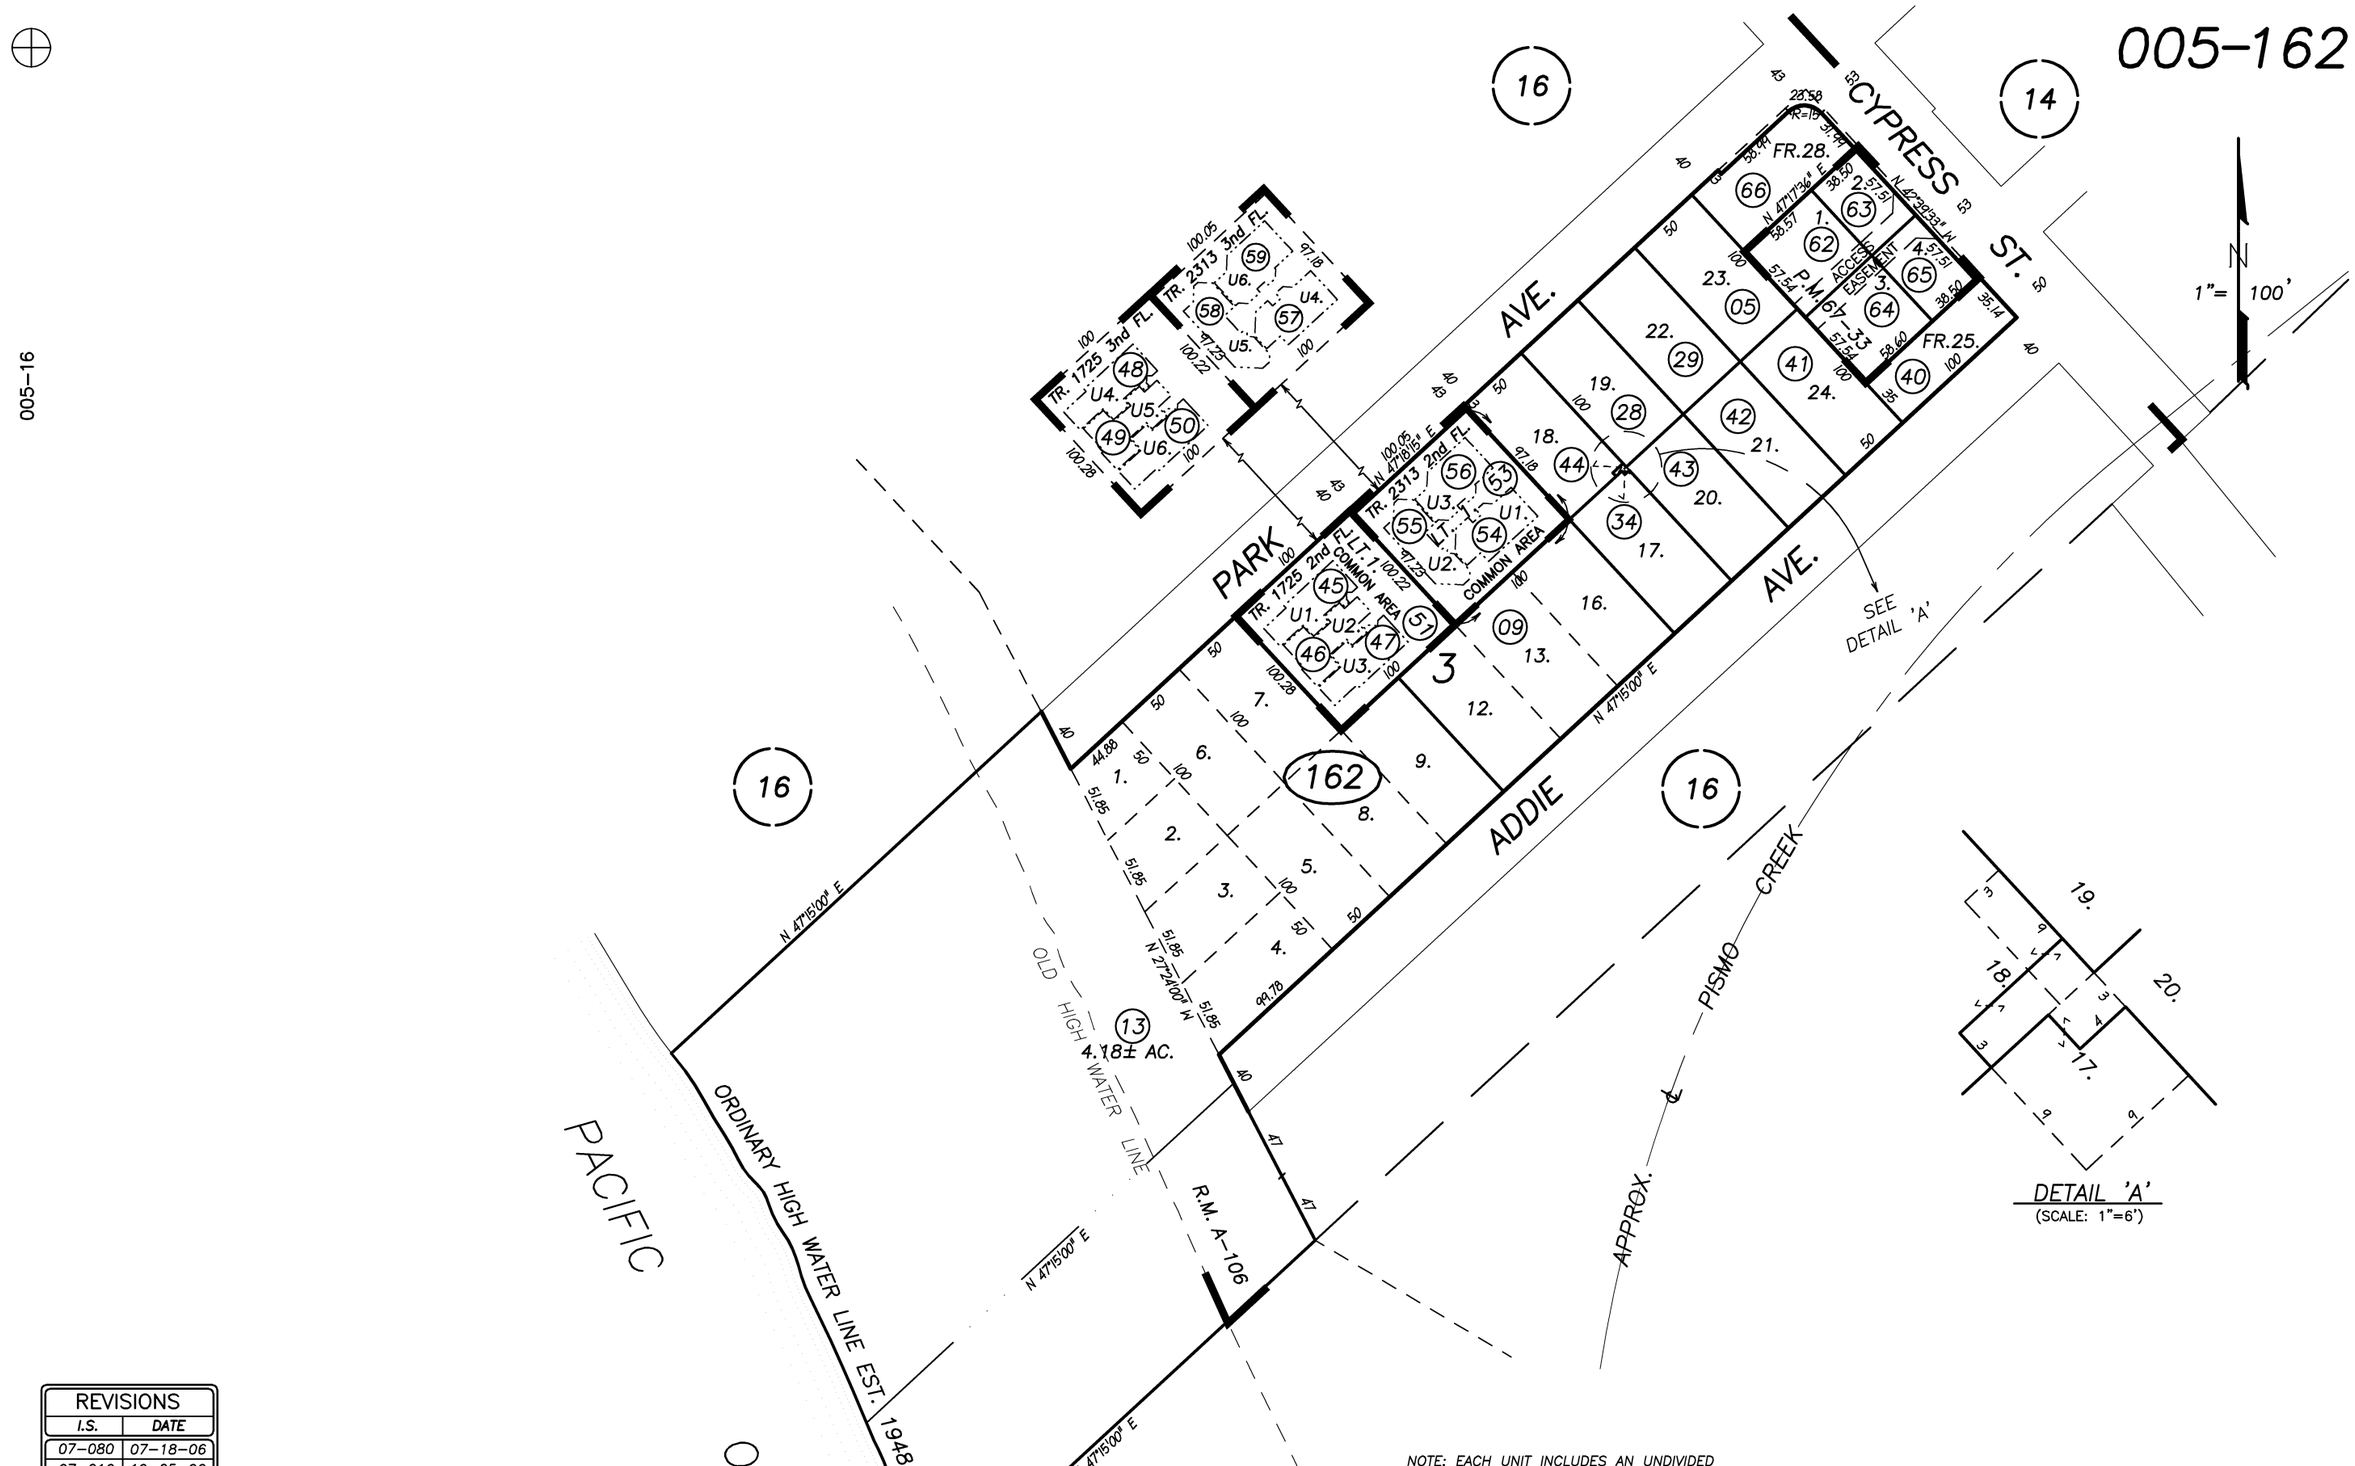

REVISIONS	
I.S.	DATE
07-080	07-18-06
07-216	10-25-06
NA	07-16-08
10-049	08-05-09

50' 0 100' 200'

GB 07-16-08 THIS MAP IS PREPARED FOR ASSESSMENT PURPOSES ONLY.

NOTE: EACH UNIT INCLUDES AN UNDIVIDED INTEREST IN THE COMMON AREA.

CONDO PLAN; O.R. DOC. NO. 2002-110743.
TRACT NO. 2313, R.M. Bk. 19 , Pg. 16.
CONDO PLAN; O.R. DOC. NO. 1994-028891.
TRACT NO. 1725, R.M. Bk. 16 , Pg. 82.
DOCKERY ADDITION, R.M. Bk. A , Pg. 106.

CITY OF PISMO BEACH
ASSESSOR'S MAP, COUNTY OF SAN LUIS OBISPO, CA.
BOOK 005 PAGE 162