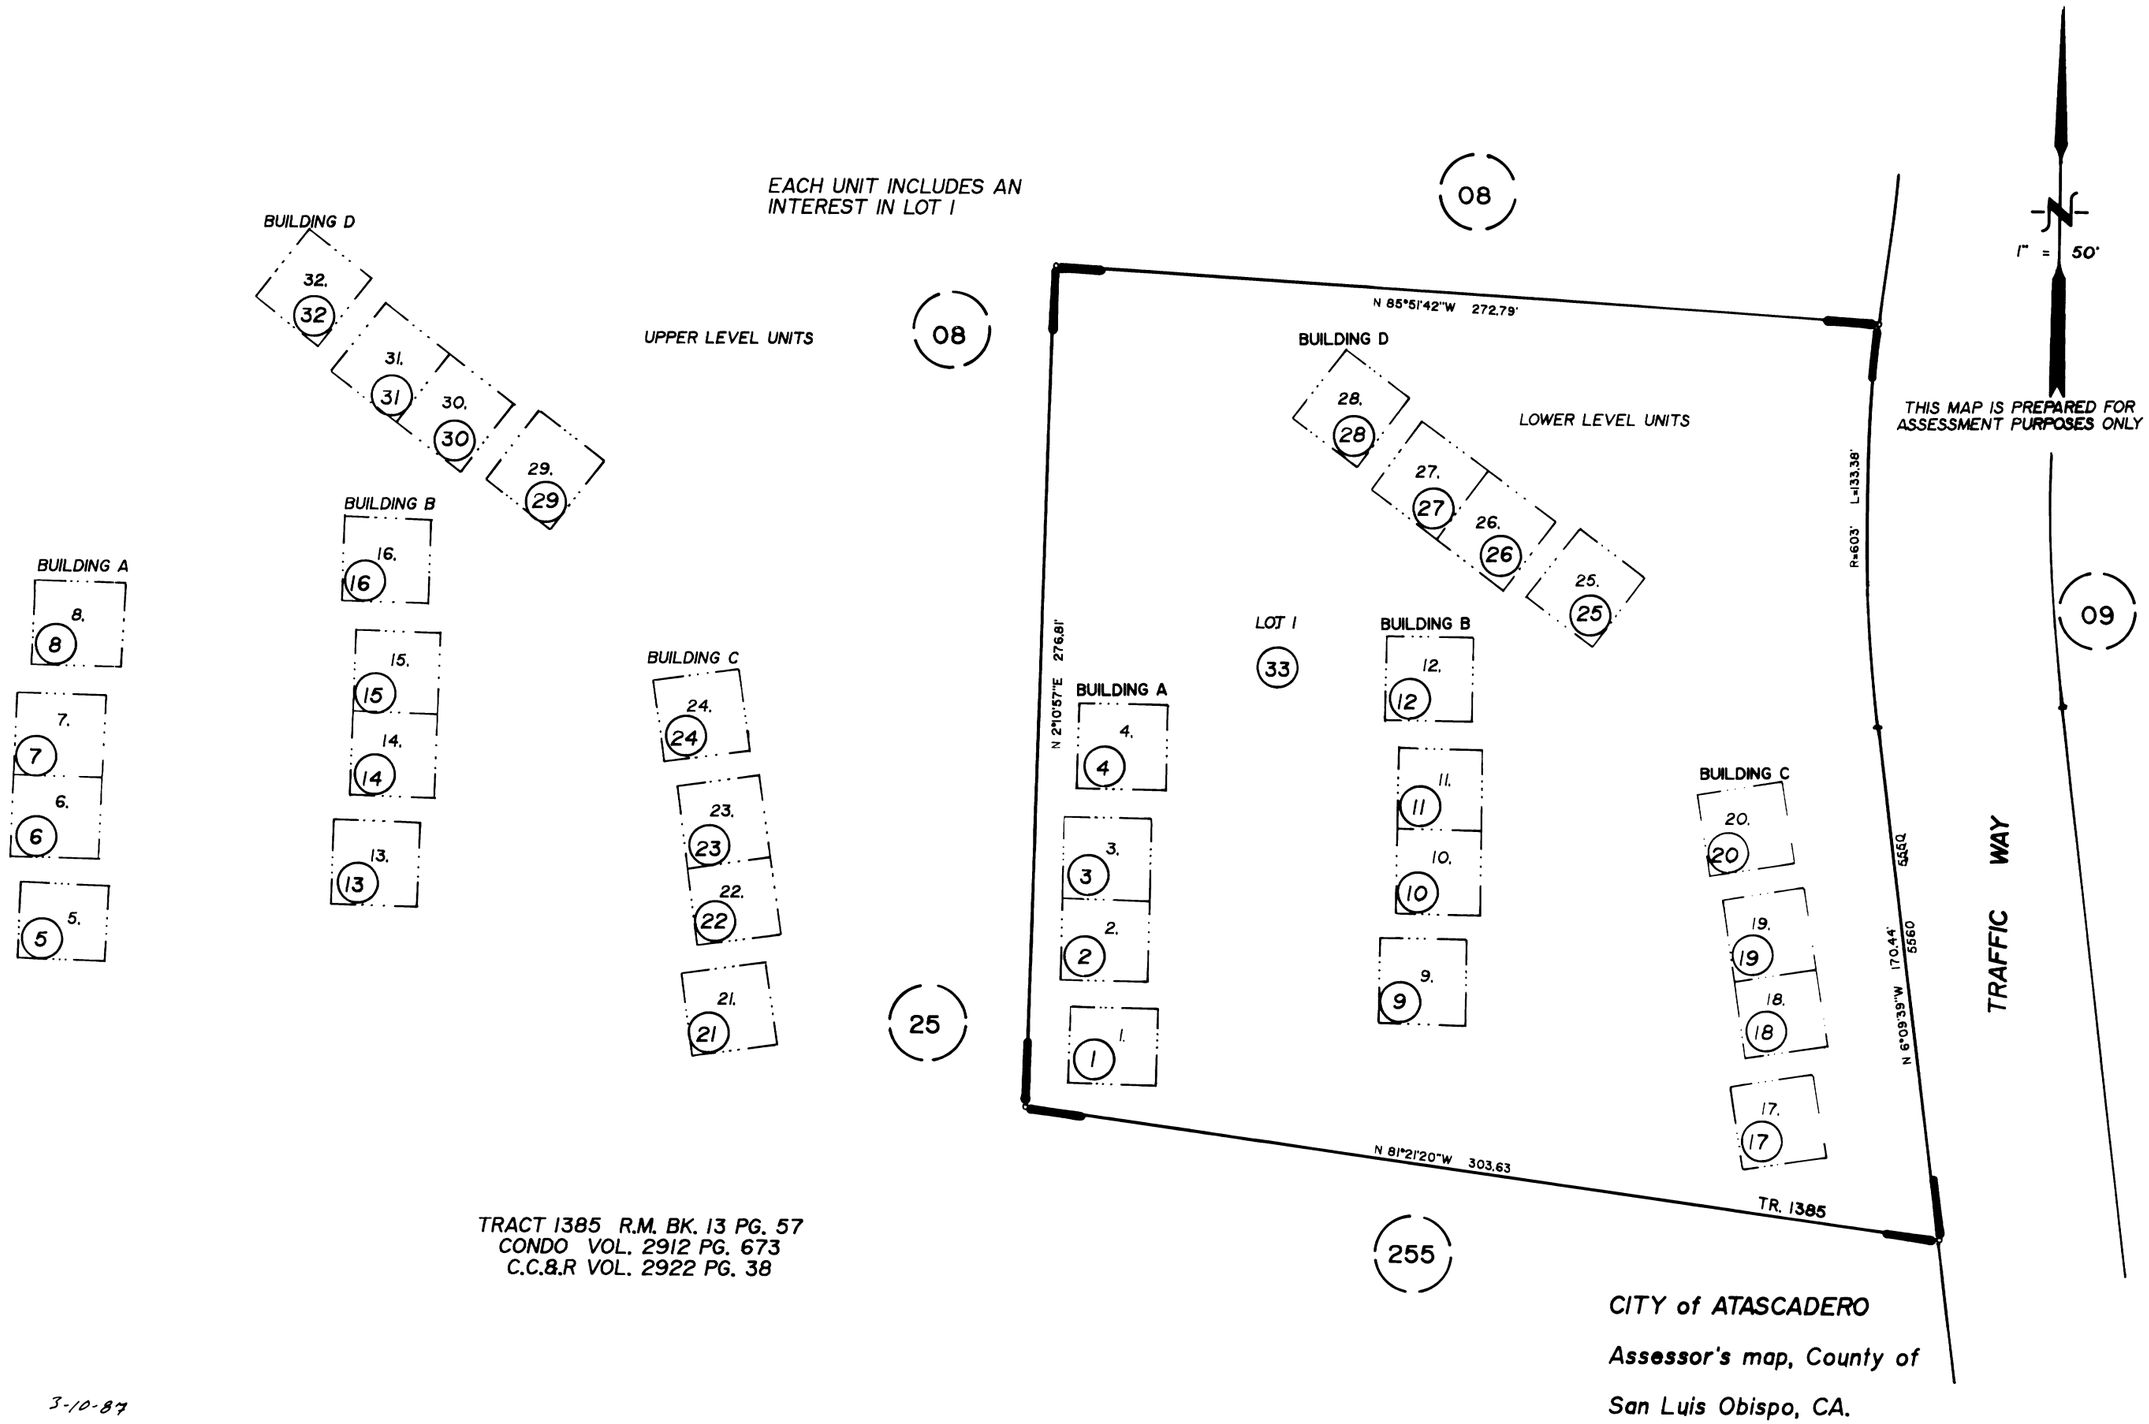
EACH UNIT INCLUDES AN INTEREST IN LOT 1
UPPER LEVEL UNITS
LOWER LEVEL UNITS
BUILDING A
BUILDING B
BUILDING C
BUILDING D
LOT 1
08
09
25
255
N 85°51'42"W 272.79'
N 2°10'57"E 276.81'
N 81°21'20"W 303.63
N 6°09'39"W 170.44'
R=603' L=133.38'
5550
5560
TR. 1385
TRAFFIC WAY
1" = 50'
THIS MAP IS PREPARED FOR ASSESSMENT PURPOSES ONLY
TRACT 1385 R.M. BK. 13 PG. 57
CONDO VOL. 2912 PG. 673
C.C.&R VOL. 2922 PG. 38
CITY of ATASCADERO
Assessor's map, County of
San Luis Obispo, CA.

3-10-87