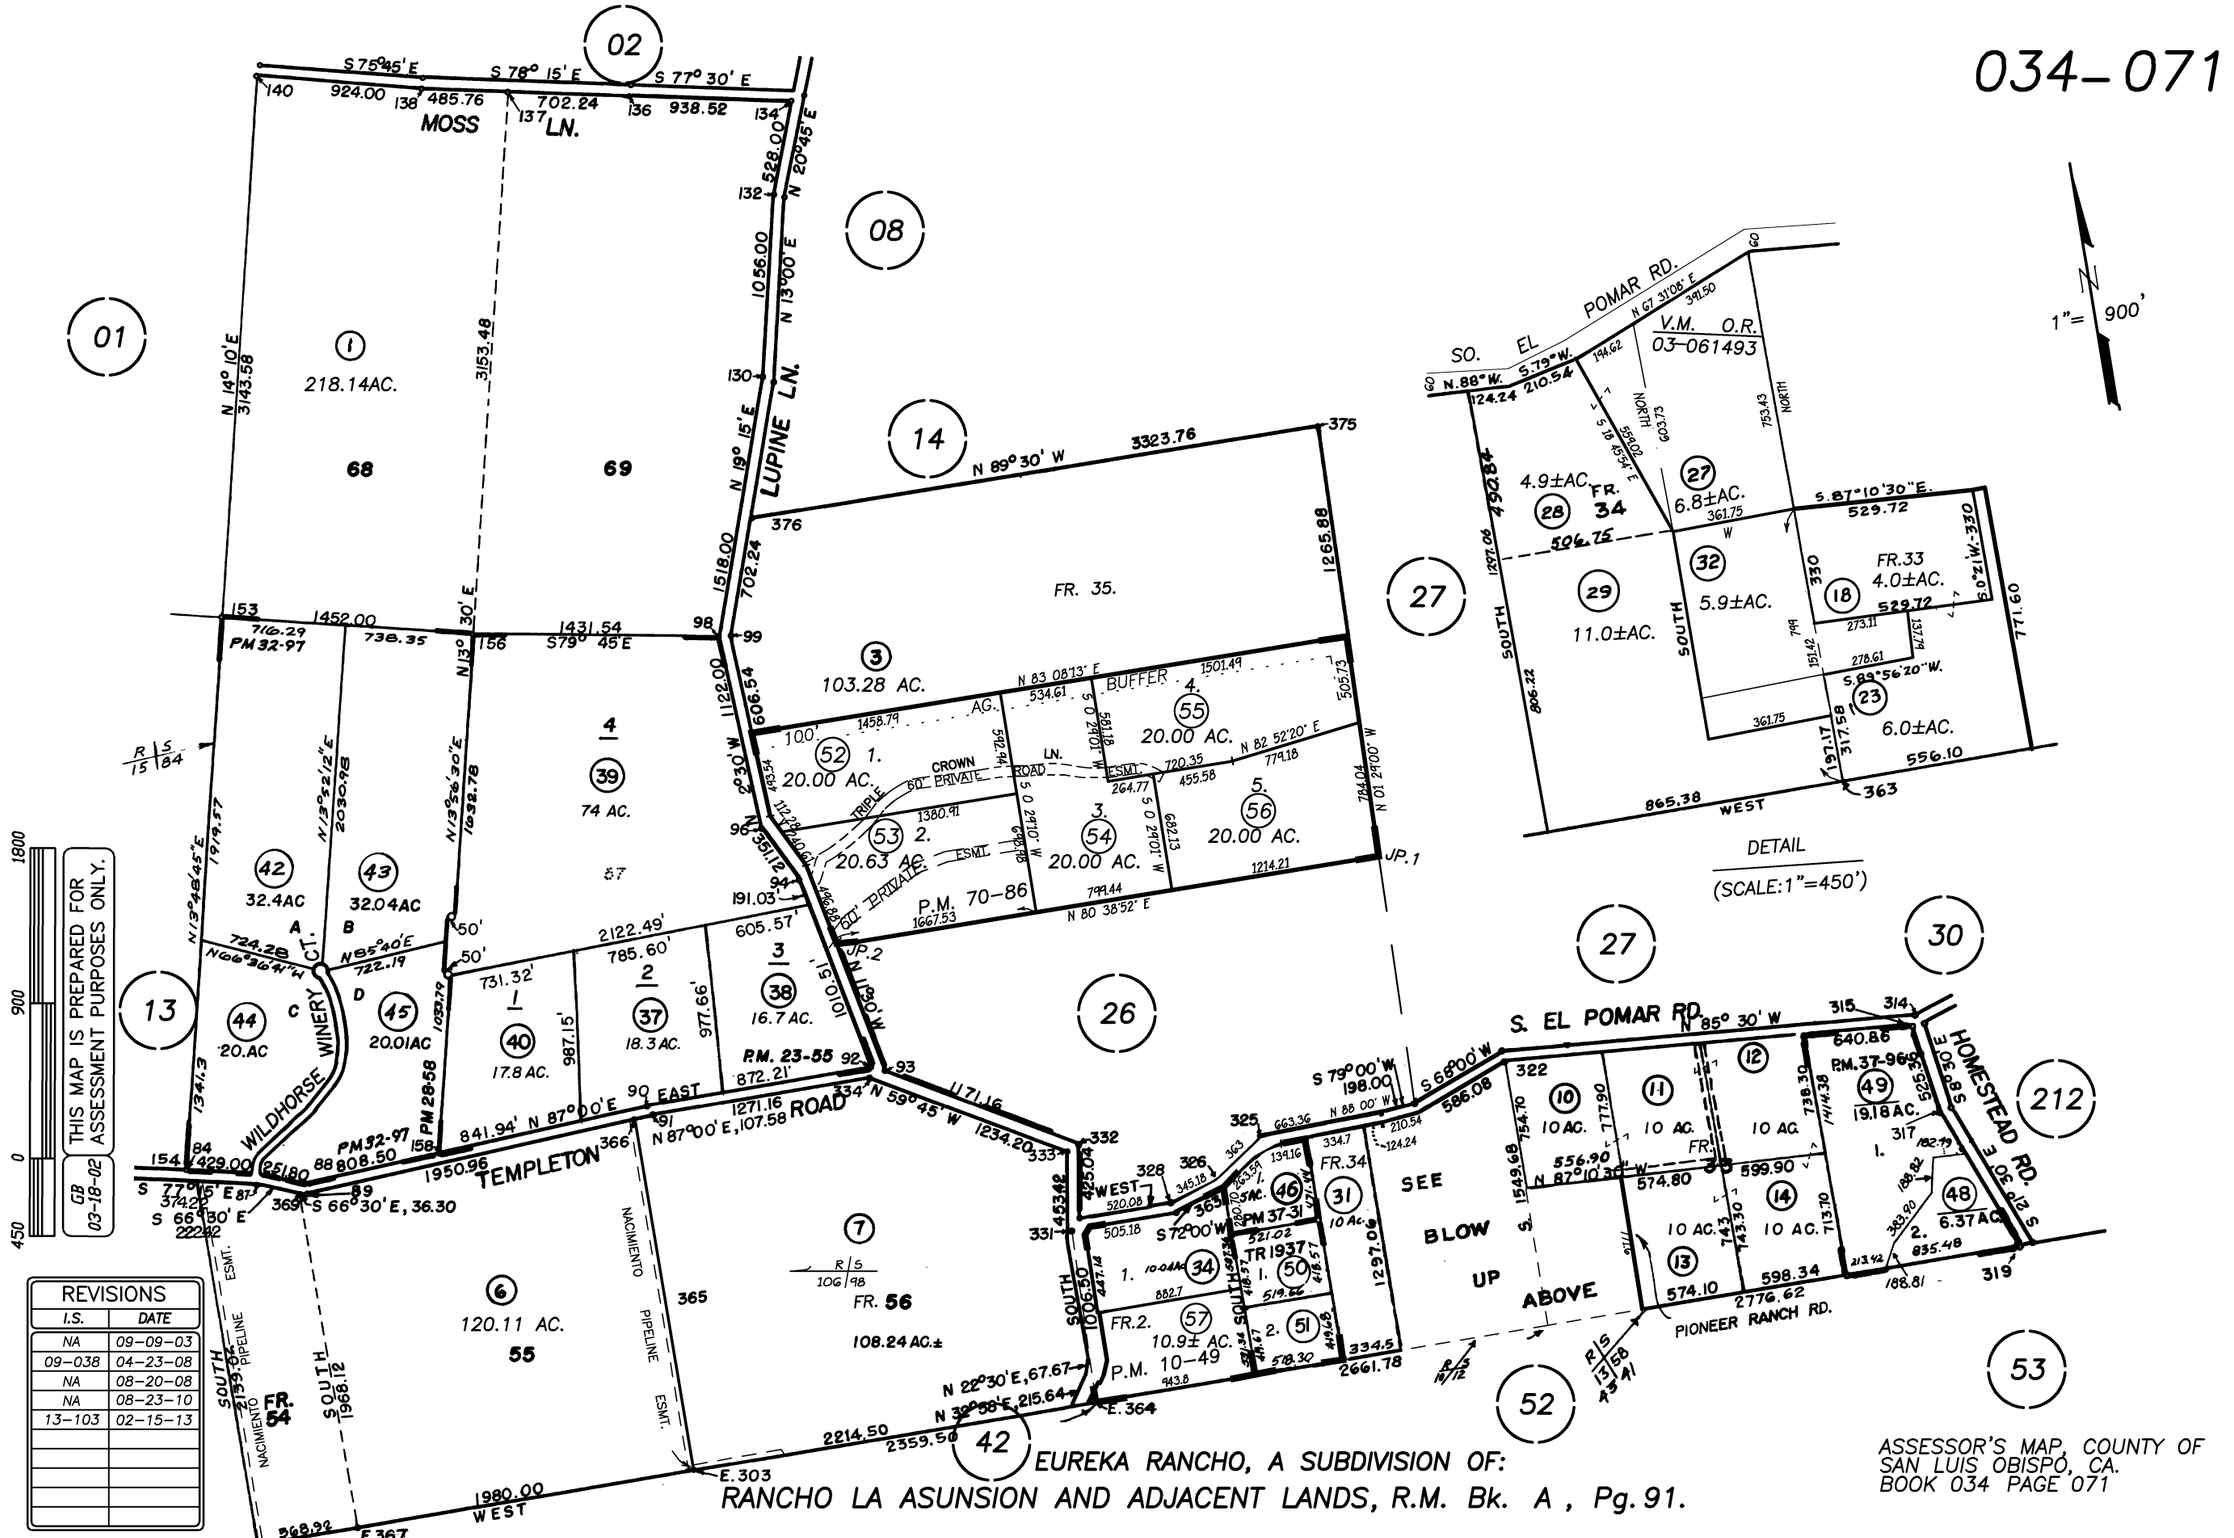
MOSS LN.
LUPINE LN.
WILDHORSE WINERY CT.
TEMPLETON ROAD
S. EL POMAR RD.
SO. EL POMAR RD.
HOMESTEAD RD.
PIONEER RANCH RD.
EUREKA RANCHO, A SUBDIVISION OF:
RANCHO LA ASUNSION AND ADJACENT LANDS, R.M. Bk. A, Pg. 91.
DETAIL
(SCALE:1"=450')
1" = 900'
THIS MAP IS PREPARED FOR ASSESSMENT PURPOSES ONLY.
GB 03-18-02
REVISIONS
I.S. DATE
NA 09-09-03
09-038 04-23-08
NA 08-20-08
NA 08-23-10
13-103 02-15-13
ASSESSOR'S MAP, COUNTY OF SAN LUIS OBISPO, CA.
BOOK 034 PAGE 071